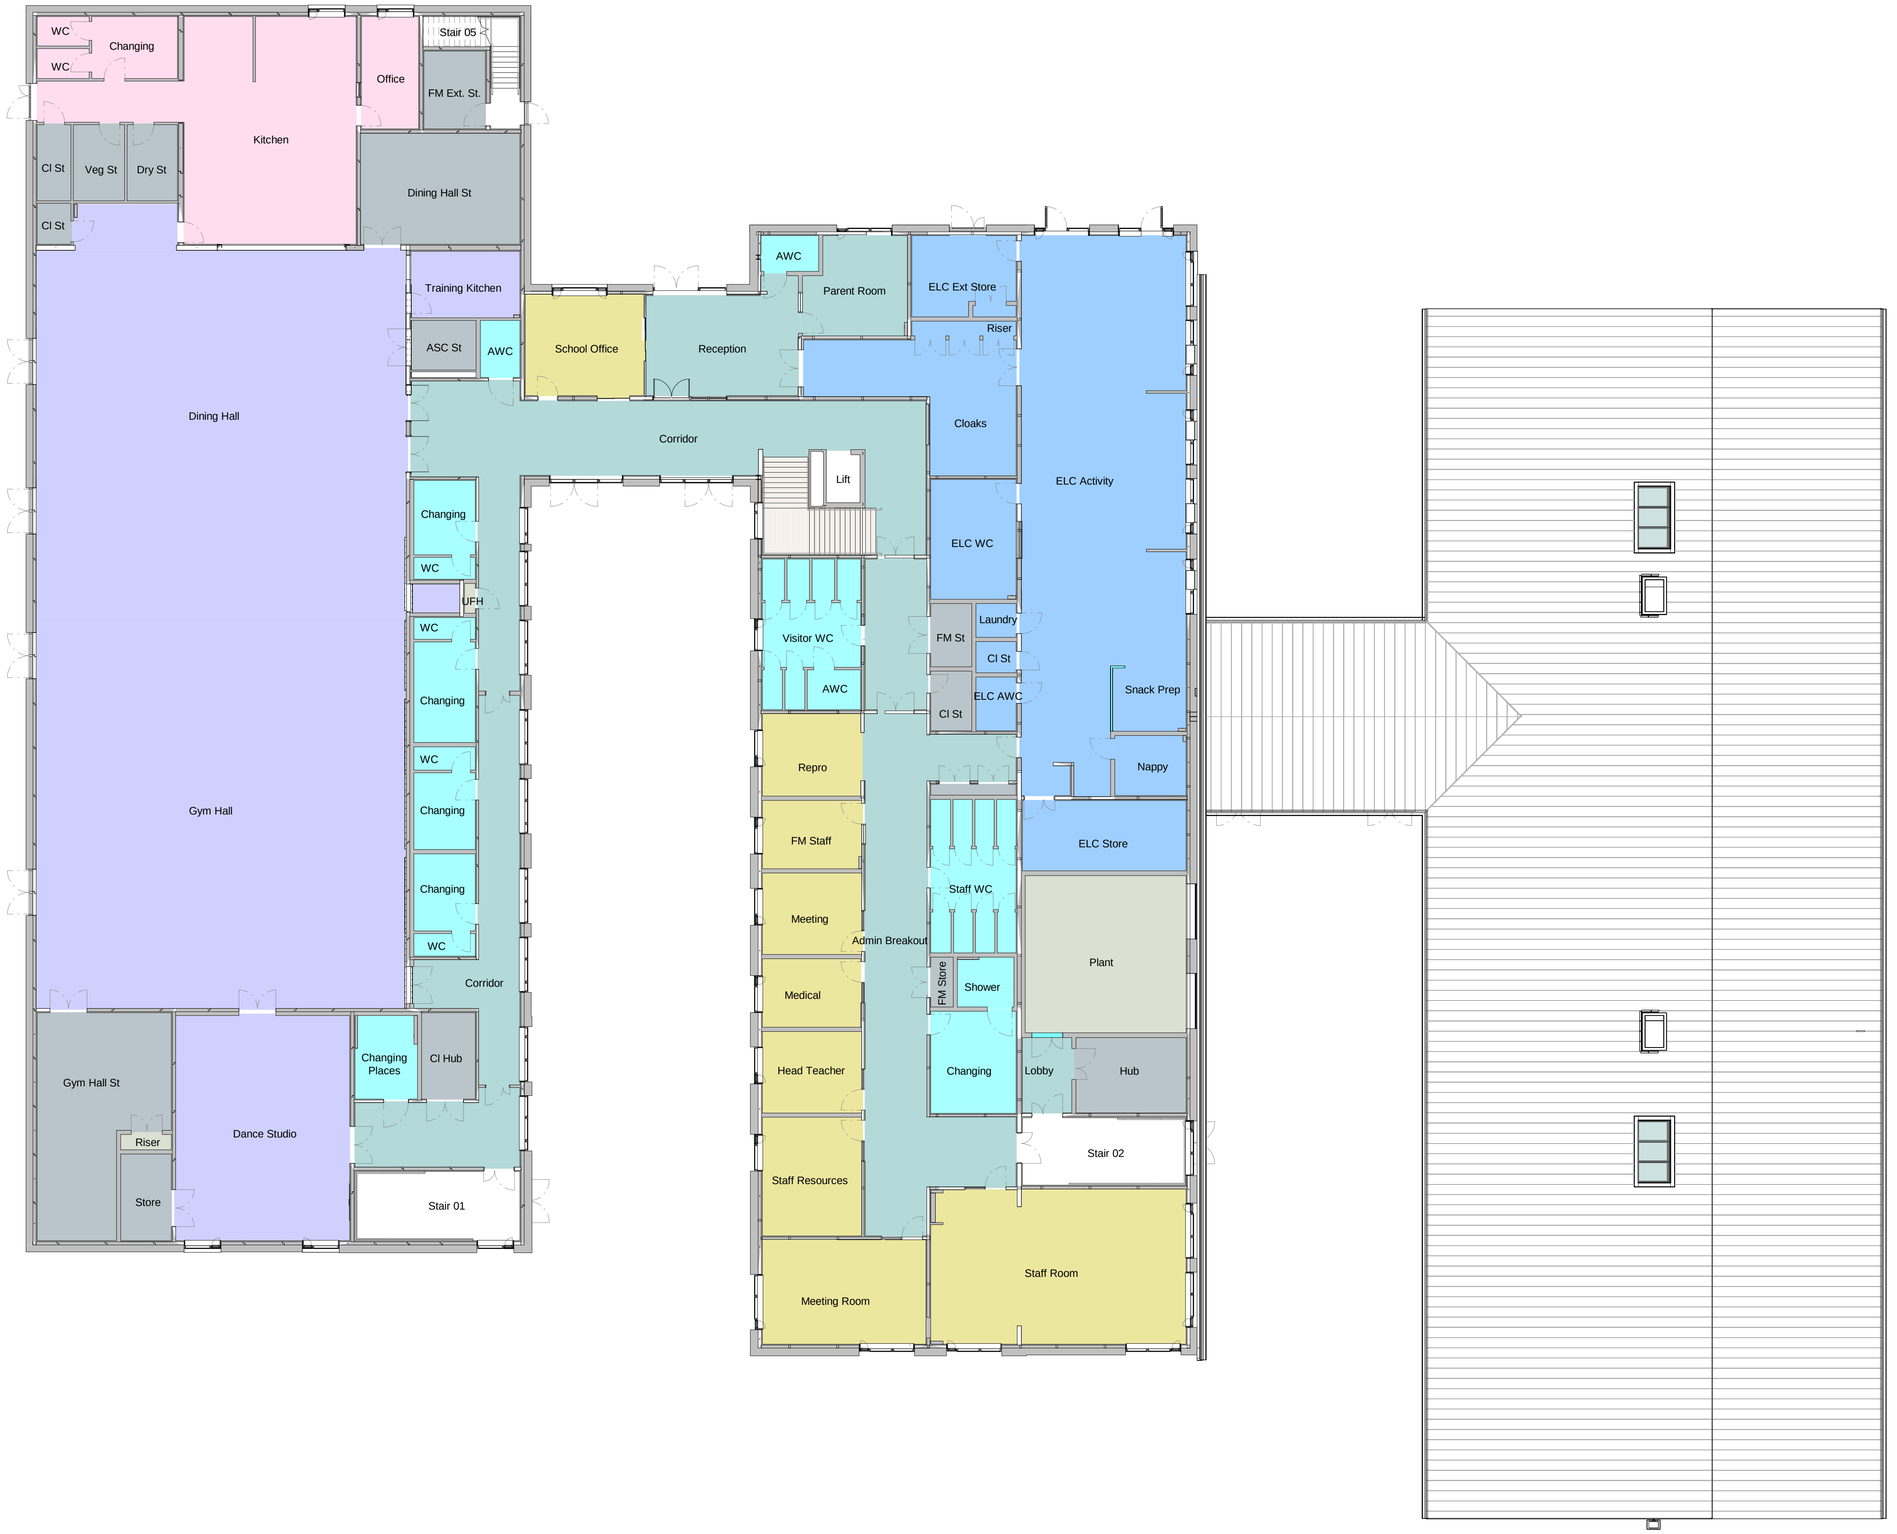

ABERDEEN CITY COUNCIL

Replacement Riverbank School

Proposed Upper Ground Floor Plan

8076-2-SK(00)05

A1L